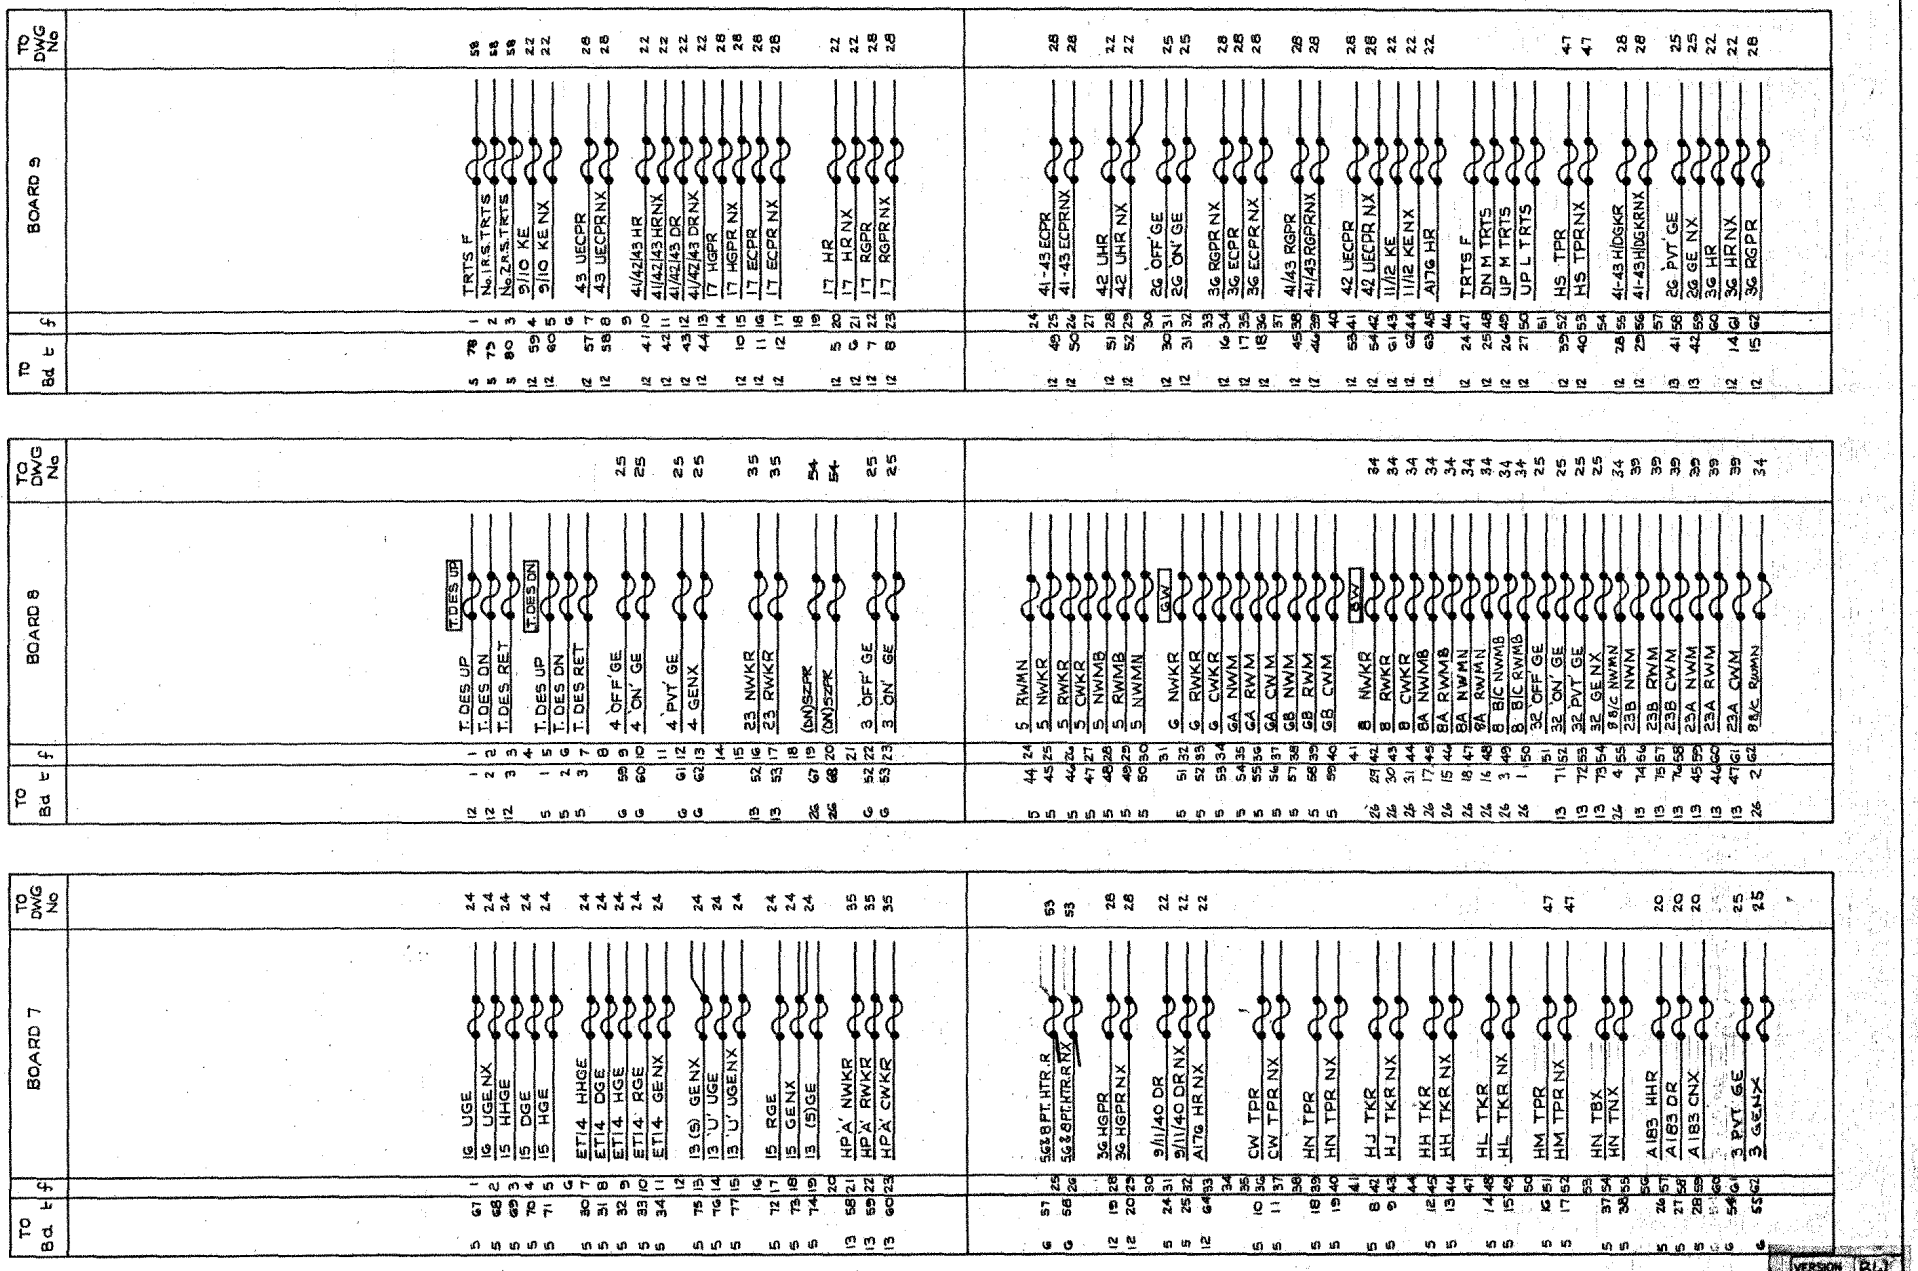

DRAWN BY	7-2-75 C\54495	SOURCE DOCUMENT UPDATED			Version		
TRACED BY (ML) JB	4-2-76 JBB E/99.	Version	Prod	Check	Produced	LCE	17/08/07
CHECKED BY	8/23/80 JHB 3-4-81	AX1	TH	PBB	Checked	GRH	17/08/07
	Site info: 11-DC-91	AX4	TH	PBB			
		BA1	MJT	PBB			
		BF1	PT	GRH			
		BT3	GRH	NAS			
		BL1	NS	GRH			

VERSION BL1

BRITISH RLYS. (Southern Region)
SOUTHERN HOUSE, CROYDON.

Chief Signal & Telecommunications Engineer

DATE

GILLINGHAM

FUSE & TERMINAL BOARDS

Last Full Correlation	Date	16.05.06
	Version	BF1

No. 1926E - 65

A2

ADMEL 58818